



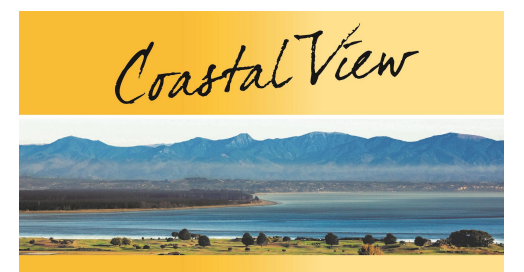


GROUND FLOOR PLAN
FLOOR AREA 116.3m²
SCALE 1:100
(G1B PREVIOUSLY G2)



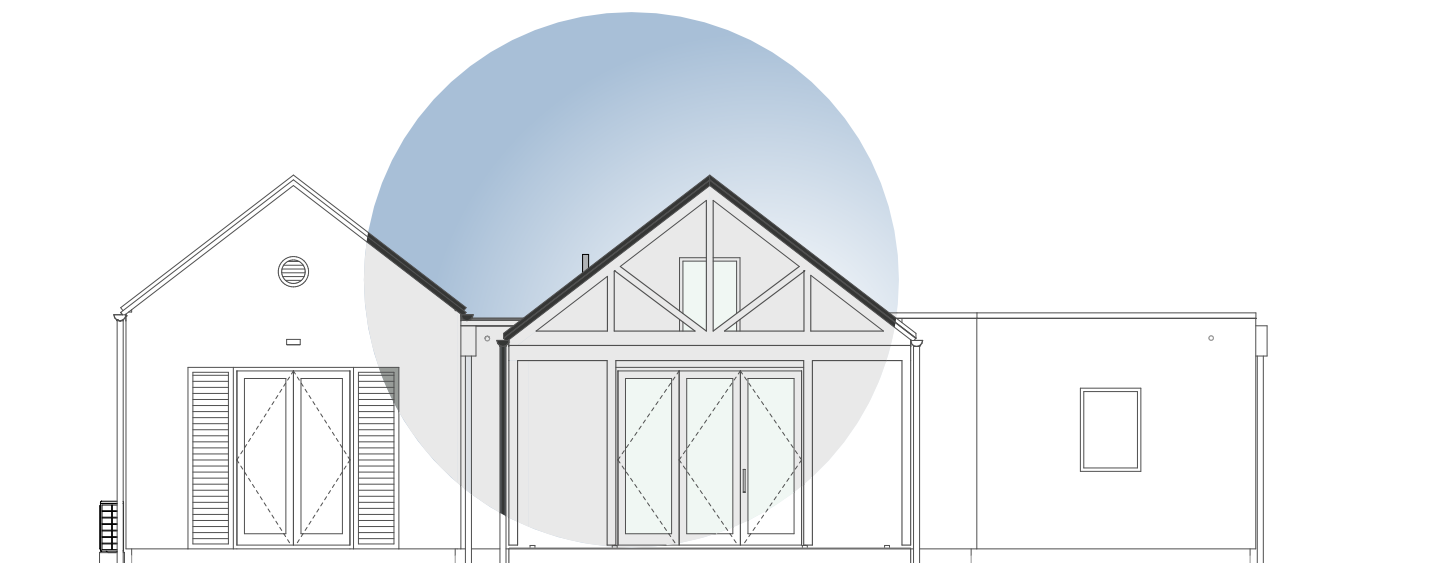


NORTH ELEVATION

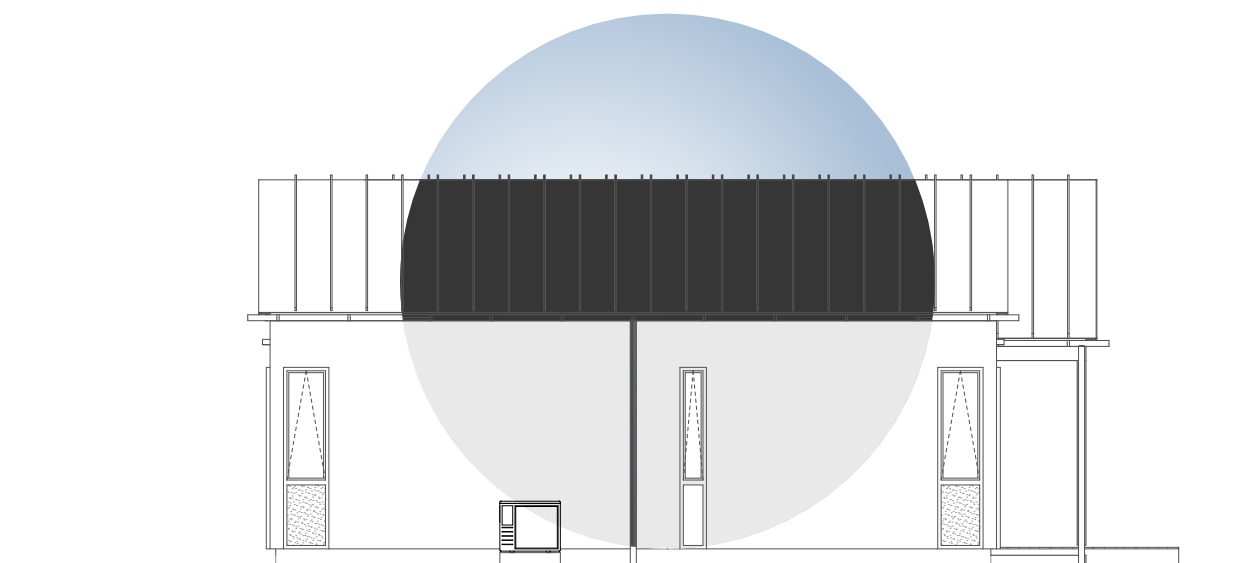

EAST ELEVATION



SOUTH ELEVATION

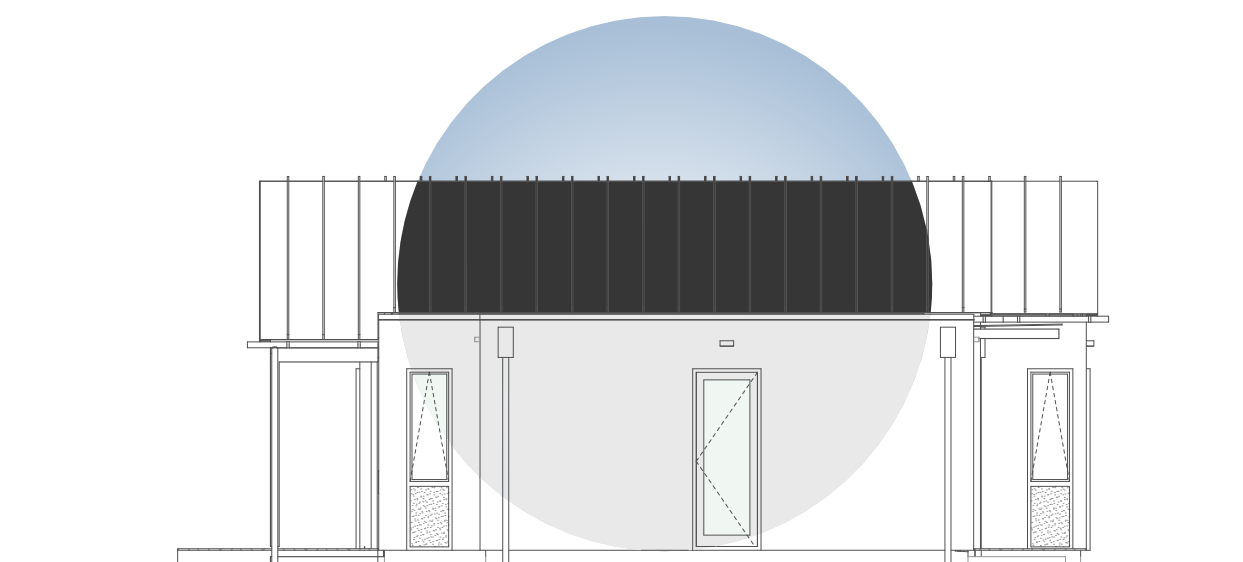

WEST ELEVATION

ELEVATIONS
SCALE 1:100

